THE HOUSING COMMISSION OF NEW SOUTH WALES

LAYOUT PLAN OF

HOUSING SCHEME

AT

MAROUBRA SPEEDWAY

MUNICIPALITY OF RANDWICK

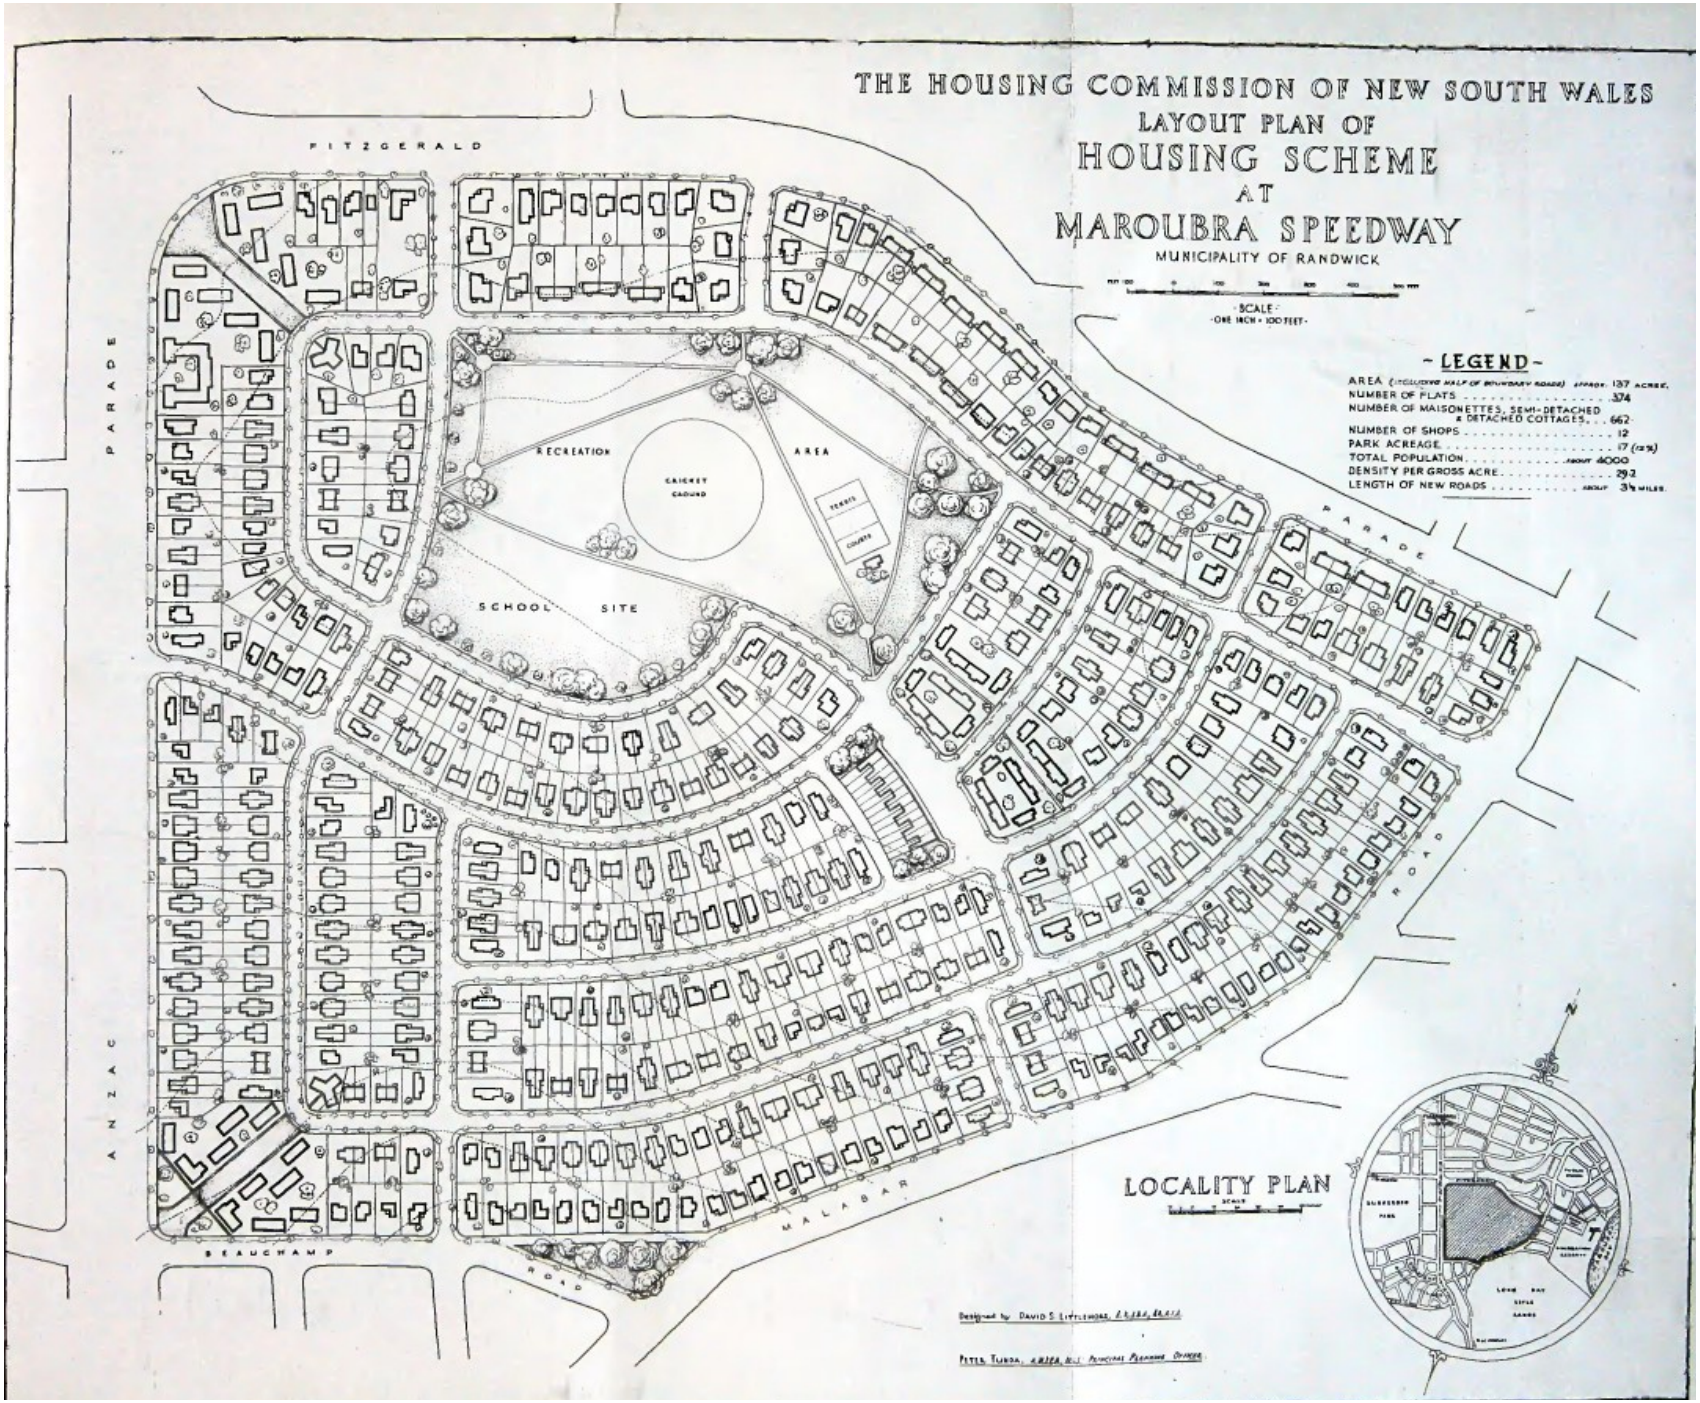

SCALE
ONE INCH = 100 FEET

LEGEND

AREA (including half of boundary roads)	approx. 137 acres.
NUMBER OF FLATS	374
NUMBER OF MAISONETTES, SEMI-DETACHED & DETACHED COTTAGES	662
NUMBER OF SHOPS	12
PARK ACREAGE	17 (12%)
TOTAL POPULATION	about 4000
DENSITY PER GROSS ACRE	29.2
LENGTH OF NEW ROADS	about 3½ miles.

LOCALITY PLAN

SCALE

Designed by DAVID S. LITTLEMORE, A.R.I.B.A., A.M.T.P.I.

PETER TURRA, A.R.I.B.A., M.T.P.I. PRINCIPAL PLANNING OFFICER